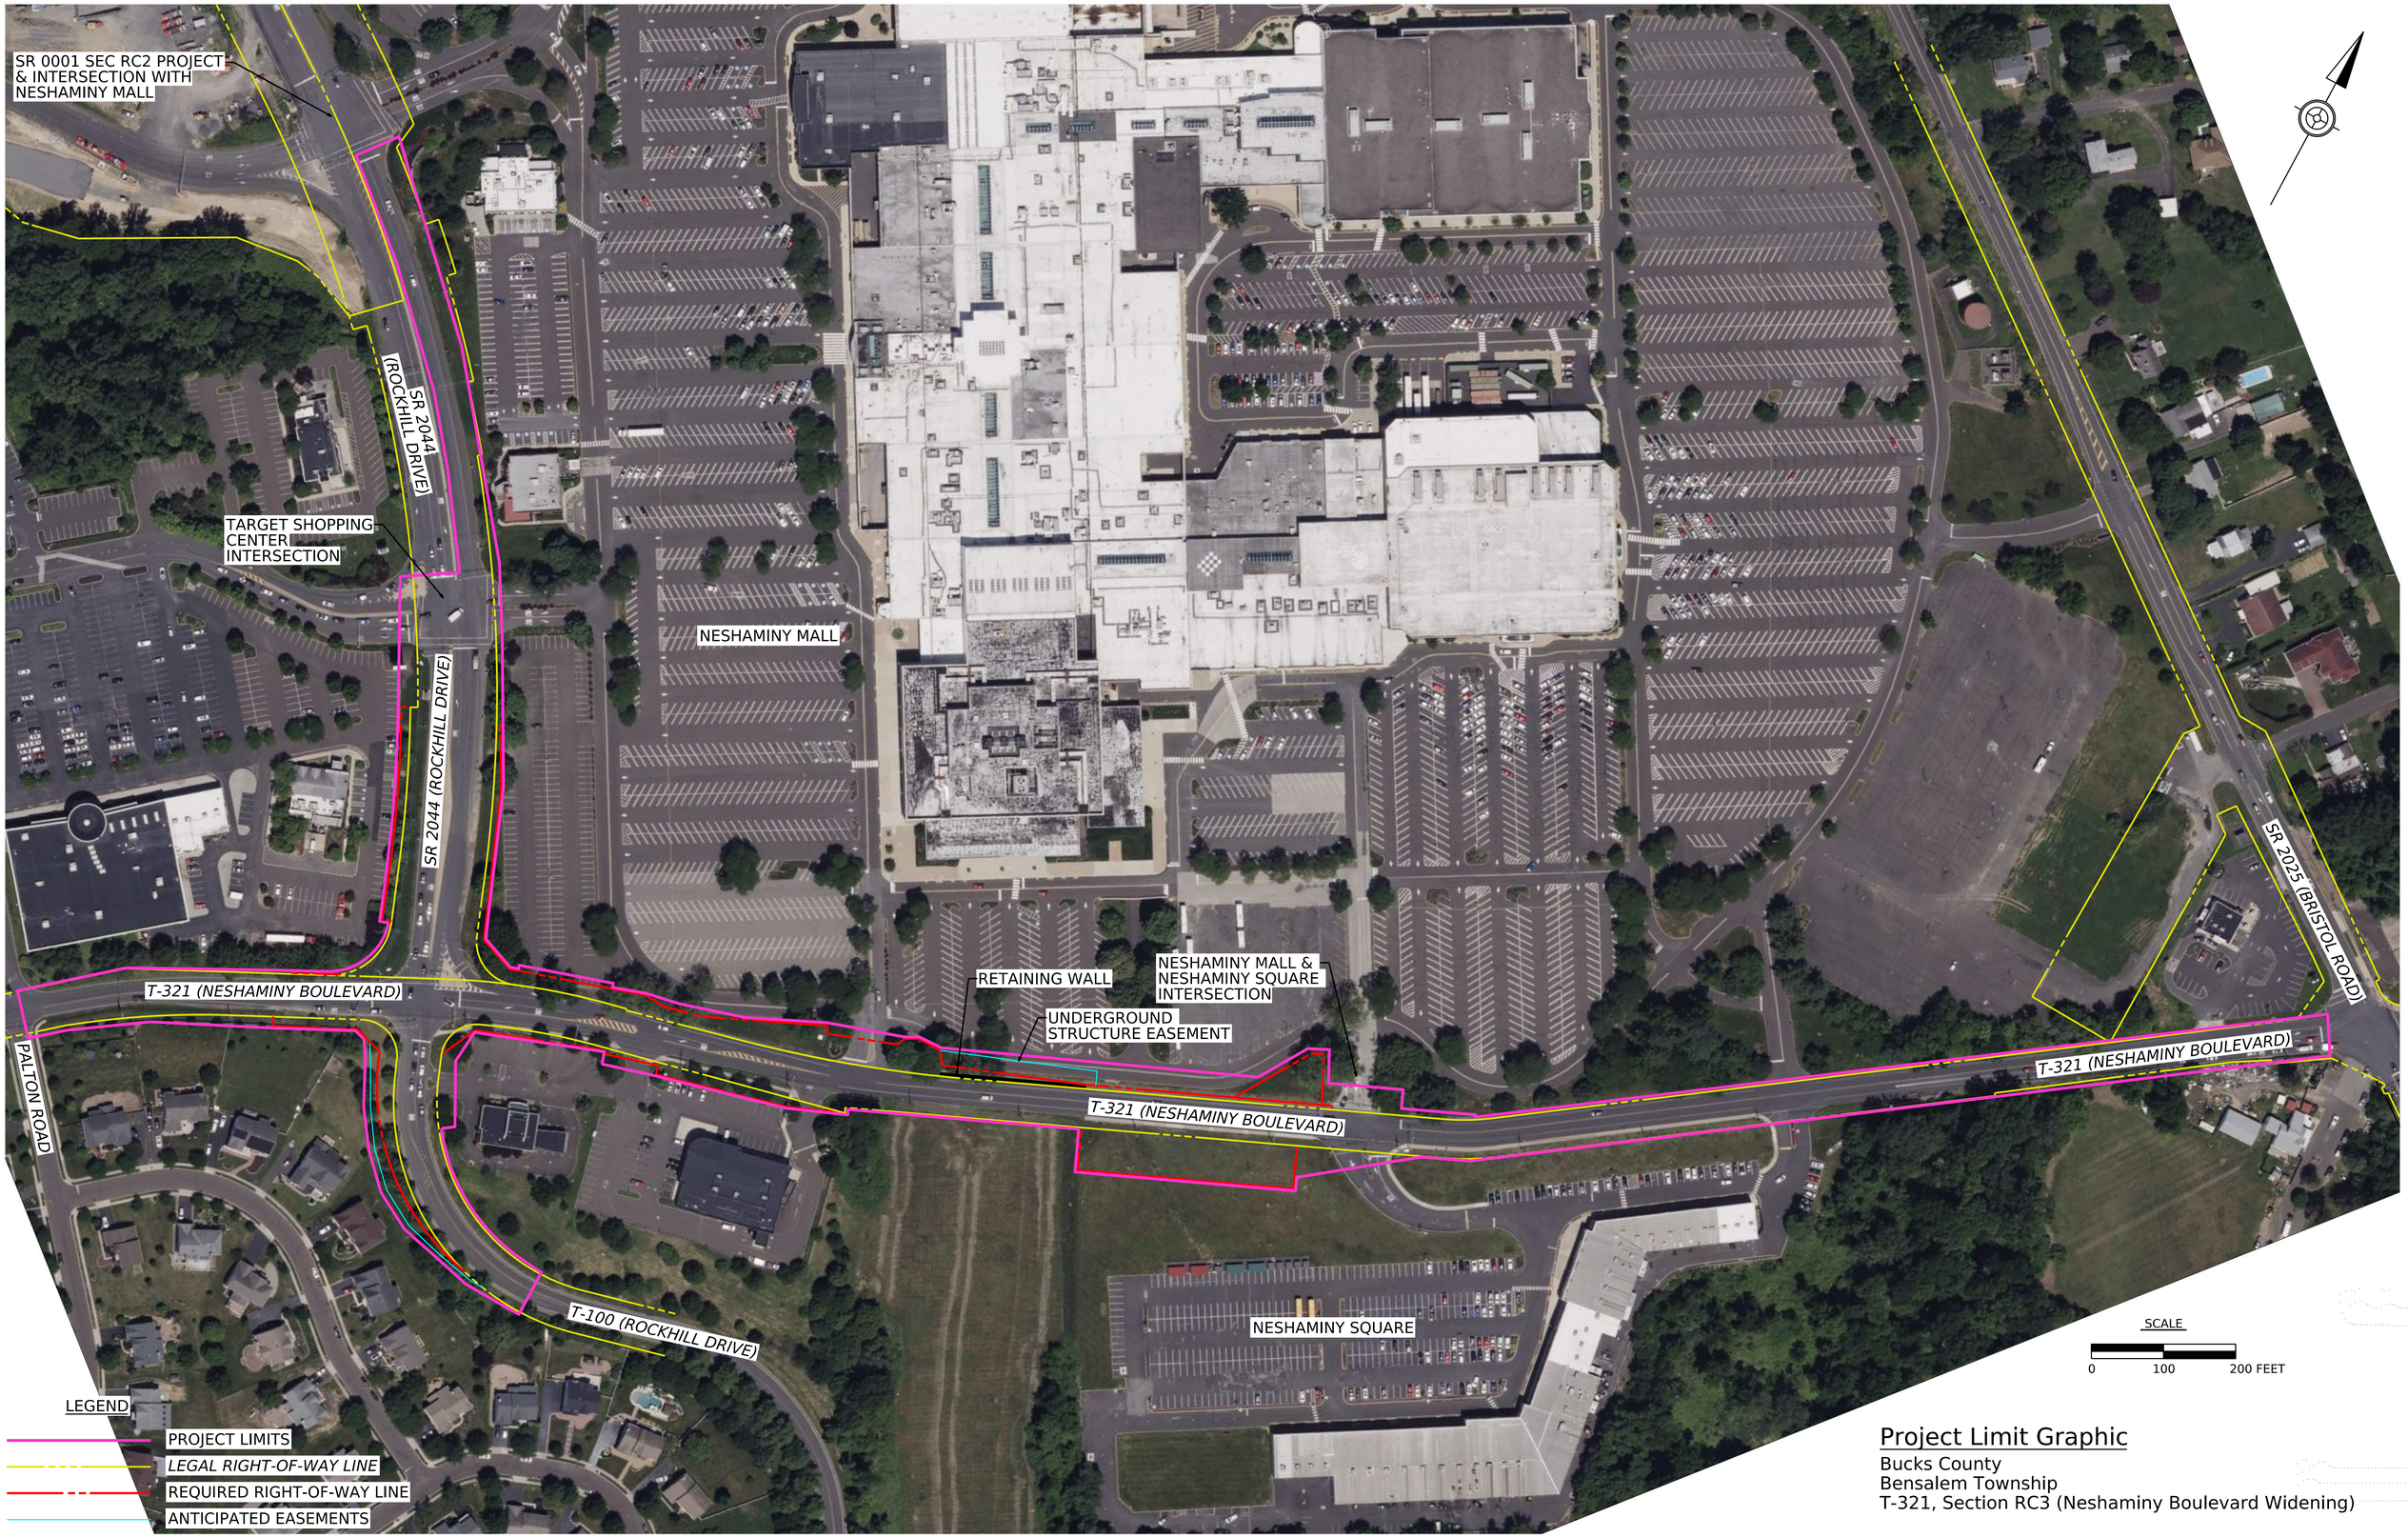

Project Limit Graphic

Bucks County
Bensalem Township
T-321, Section RC3 (Neshaminy Boulevard Widening)

SR 2044 TYPICAL SECTION

STA 728+65.00 TO STA 734+54.06
NOT TO SCALE

T-321 TYPICAL SECTION

STA 22+55.00 TO STA 24+57.13
NOT TO SCALE

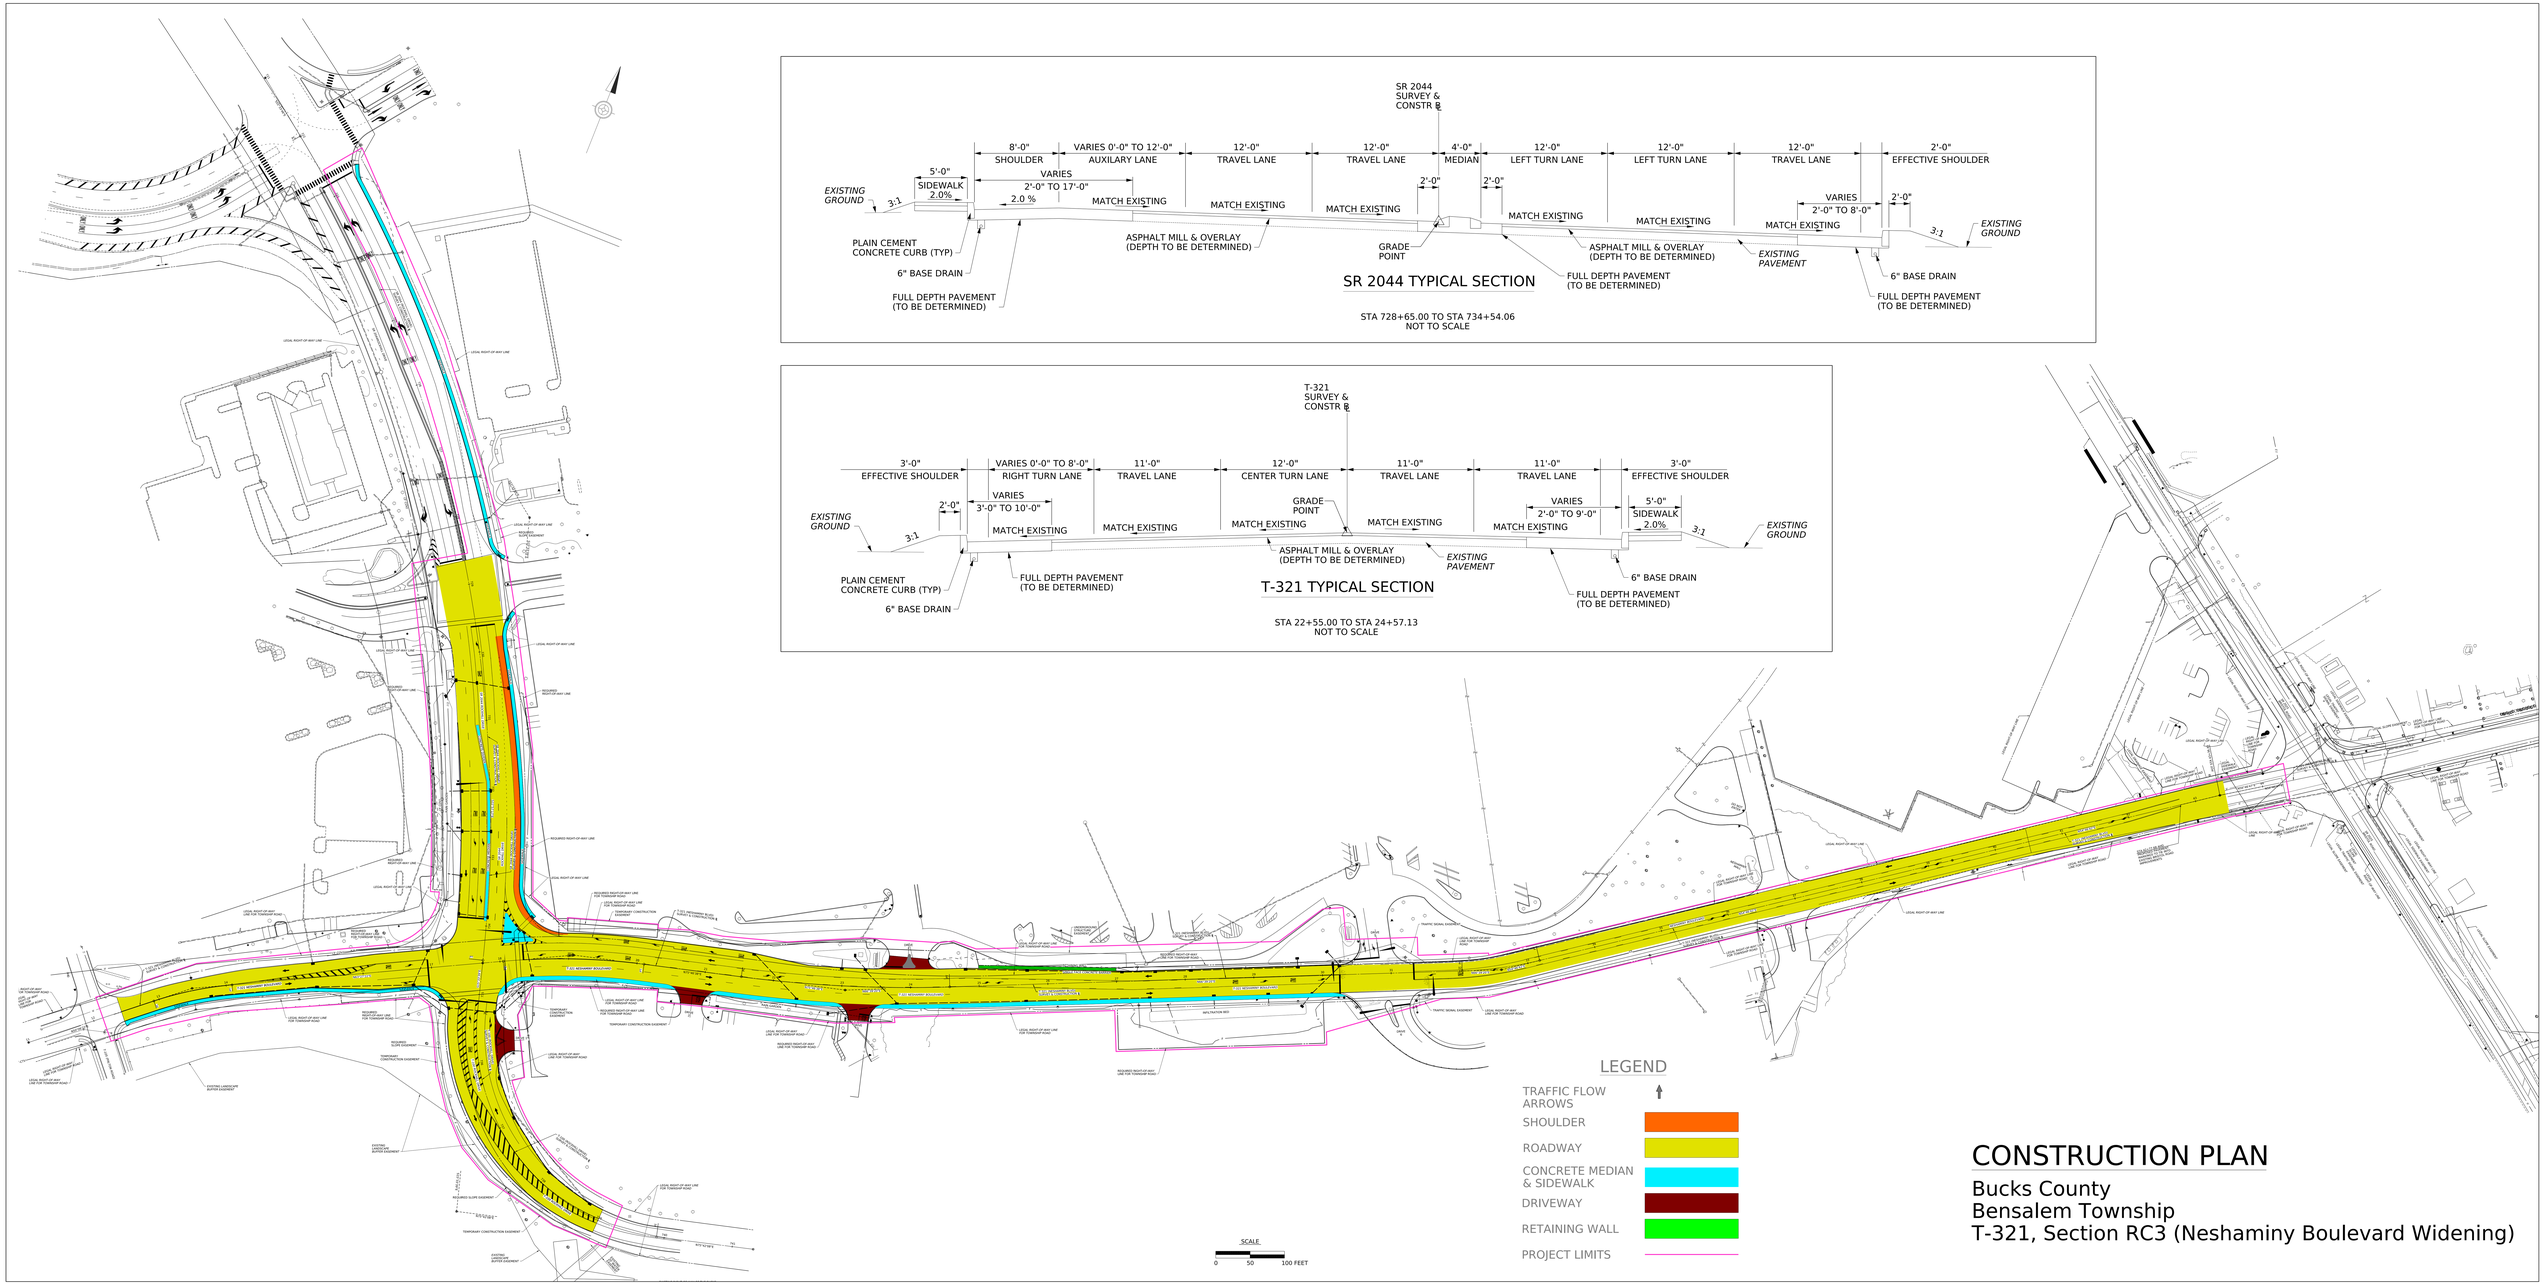

CONSTRUCTION PLAN

Bucks County
Bensalem Township
T-321, Section RC3 (Neshaminy Boulevard Widening)

TRAFFIC CONTROL PLAN - STAGE 1

Bucks County
Bensalem Township
T-321, Section RC3 (Neshaminy Boulevard Widening)

SCALE
0 50 100 FEET

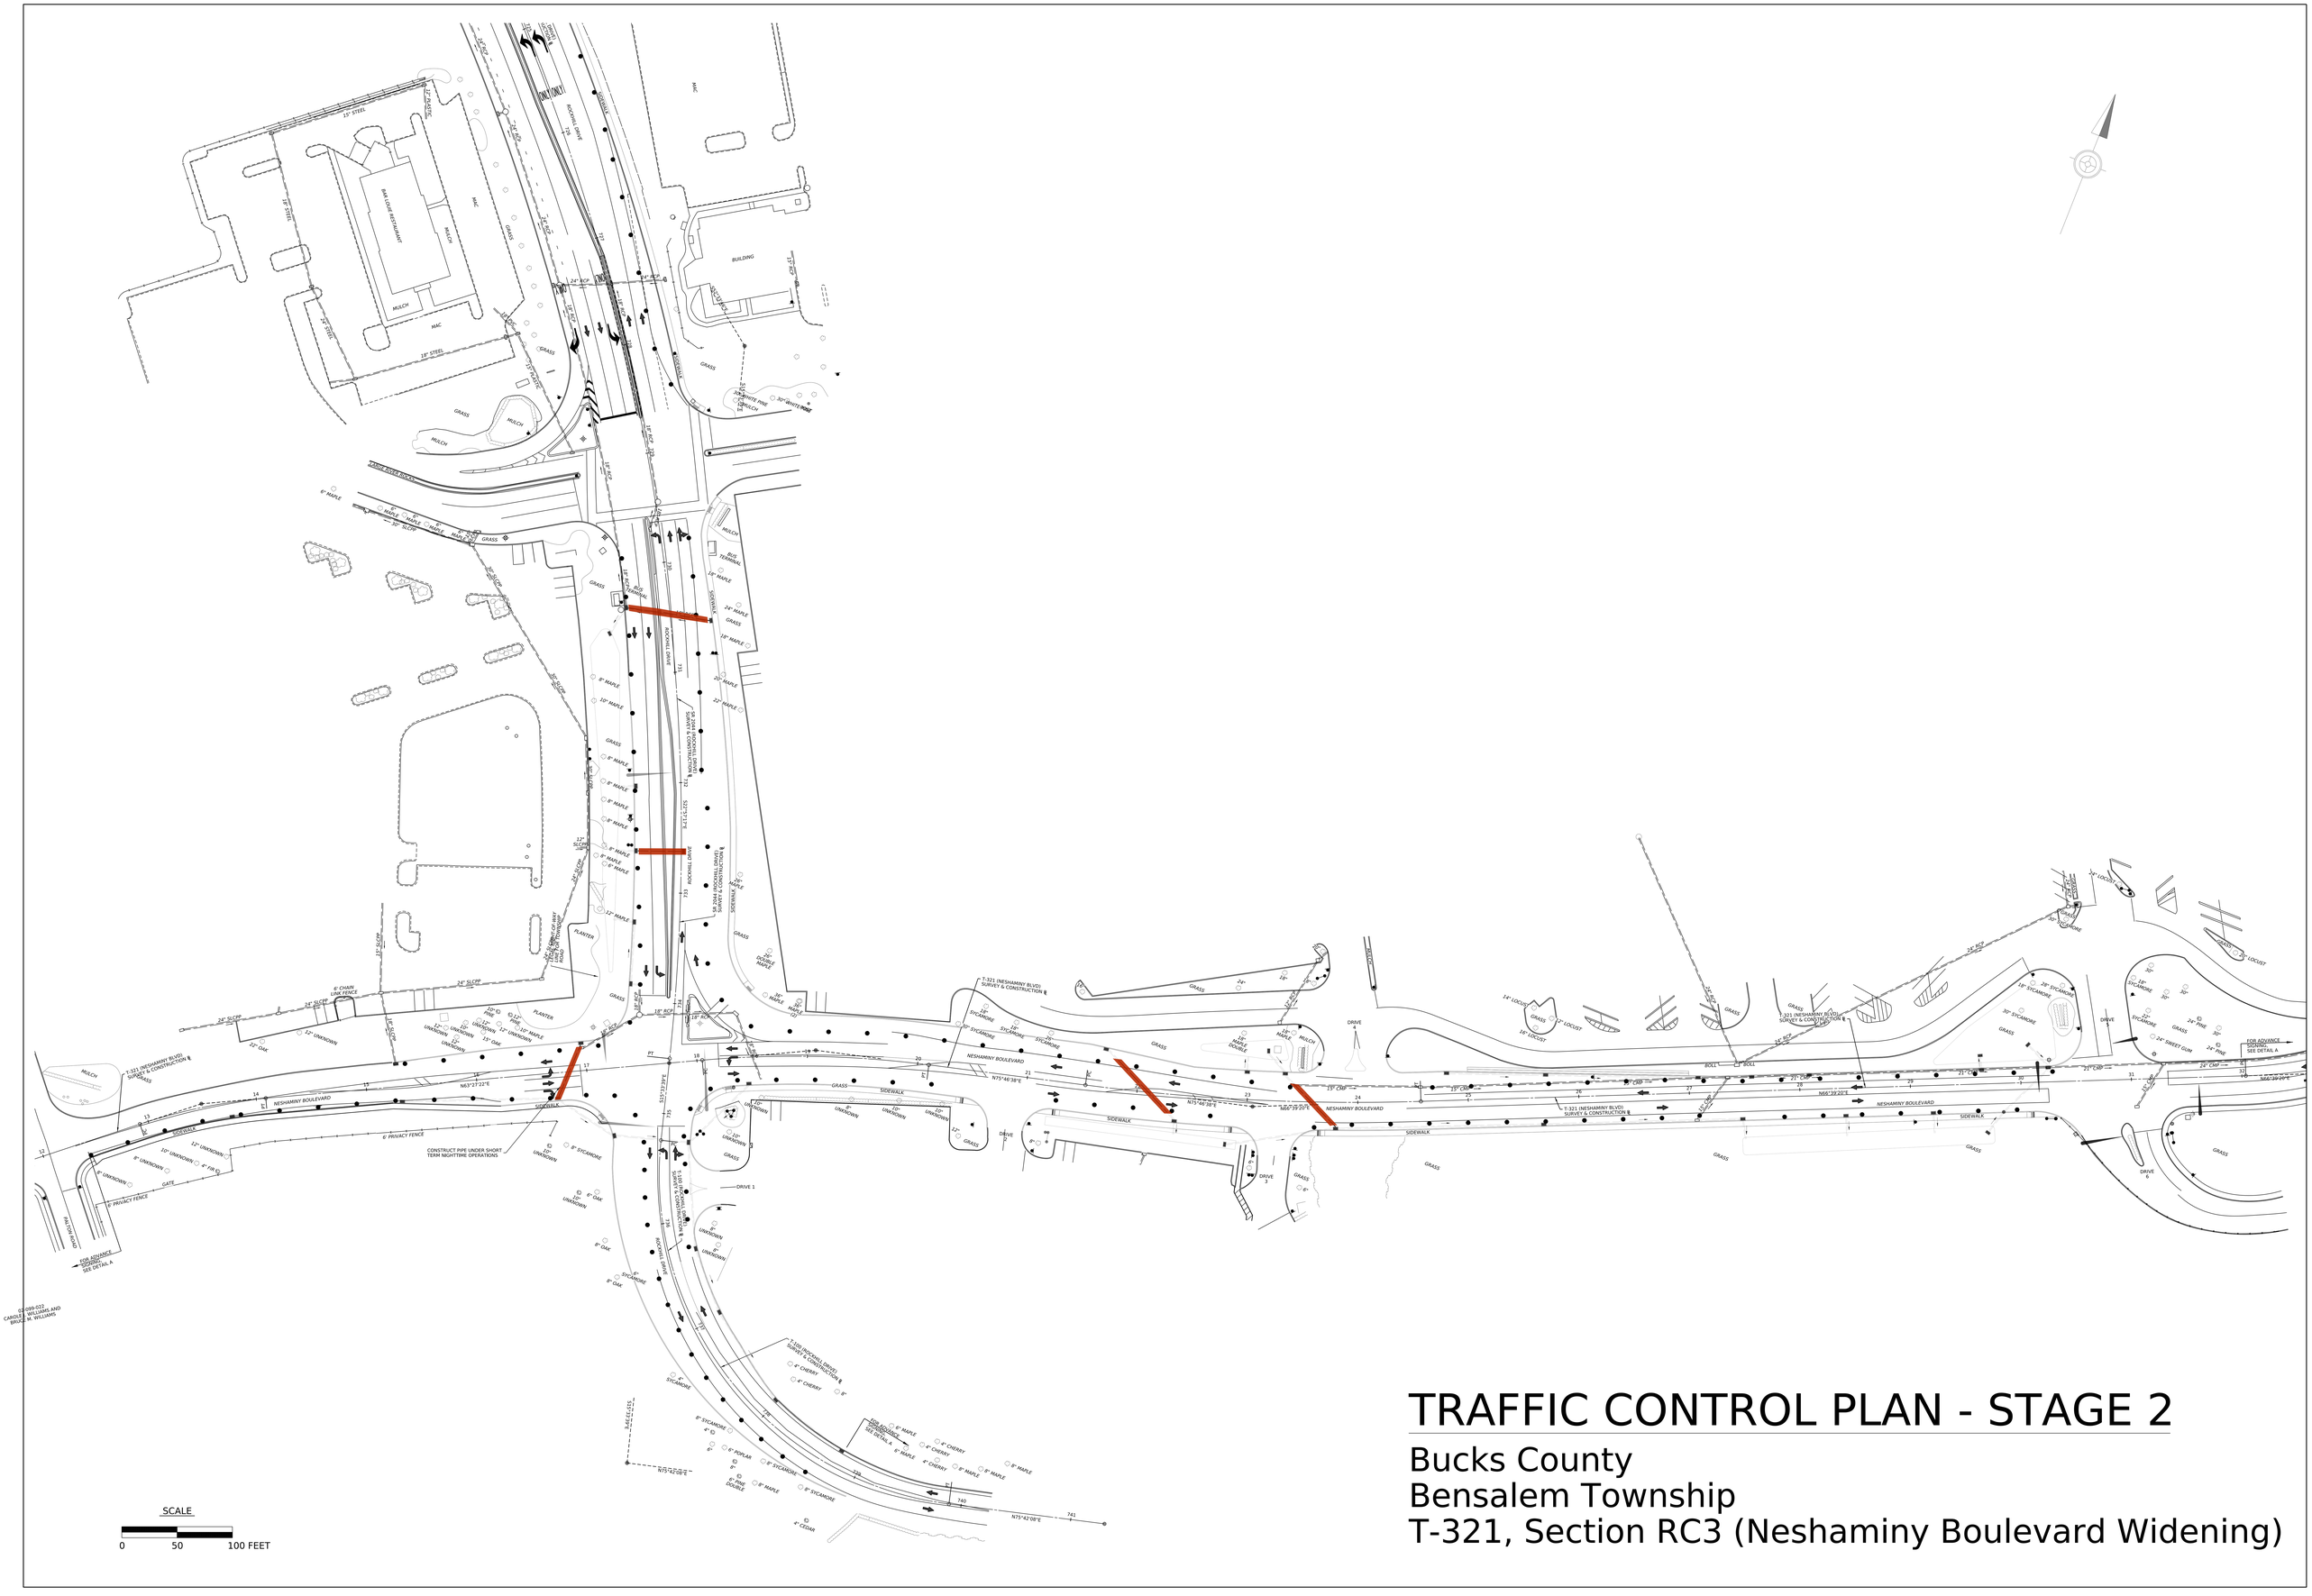

TRAFFIC CONTROL PLAN - STAGE 2

Bucks County
Bensalem Township
T-321, Section RC3 (Neshaminy Boulevard Widening)

TRAFFIC CONTROL PLAN - STAGE 3

Bucks County
Bensalem Township
T-321, Section RC3 (Neshaminy Boulevard Widening)

SCALE
0 50 100 FEET