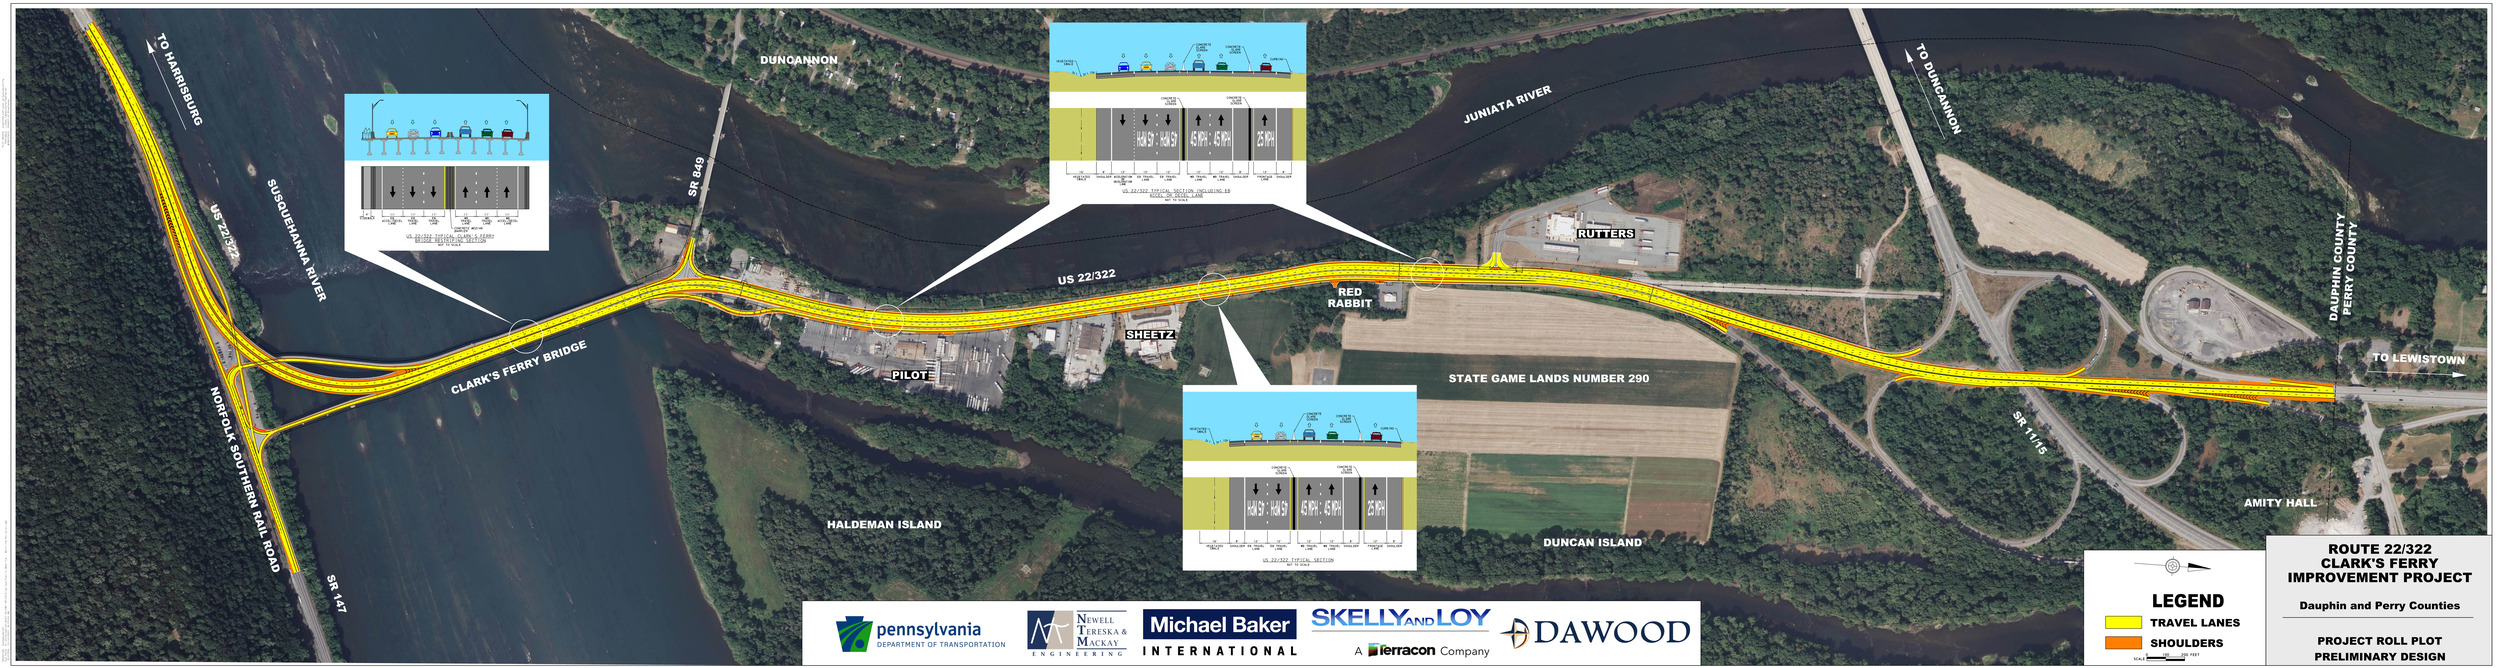
TO HARRISBURG
DUNCANNON
SR 849
SUSQUEHANNA RIVER
US 22/322
CLARK'S FERRY BRIDGE
NORFOLK SOUTHERN RAIL ROAD
SR 147
HALDEMAN ISLAND
PILOT
SHEETZ
US 22/322
JUNIATA RIVER
RED RABBIT
RUTTERS
STATE GAME LANDS NUMBER 290
DUNCAN ISLAND
TO DUNCANNON
SR 11115
DAUPHIN COUNTY
PERRY COUNTY
TO LEWISTOWN
AMITY HALL
US 22/322 TYPICAL CLARK'S FERRY BRIDGE RESTRIPING SECTION
NOT TO SCALE
US 22/322 TYPICAL SECTION INCLUDING EB ROCKY LANE
NOT TO SCALE
US 22/322 TYPICAL SECTION
NOT TO SCALE
HIGH GRADE : HIGH GRADE
45 MPH - 45 MPH
25 MPH
LEGEND
TRAVEL LANES
SHOULDERS
SCALE
ROUTE 22/322
CLARK'S FERRY
IMPROVEMENT PROJECT
Dauphin and Perry Counties
PROJECT ROLL PLOT
PRELIMINARY DESIGN
pennsylvania
DEPARTMENT OF TRANSPORTATION
NEWELL TERESKA & MACKAY
ENGINEERING
Michael Baker
INTERNATIONAL
SKELLY AND LOY
A terracon Company
DAWOOD